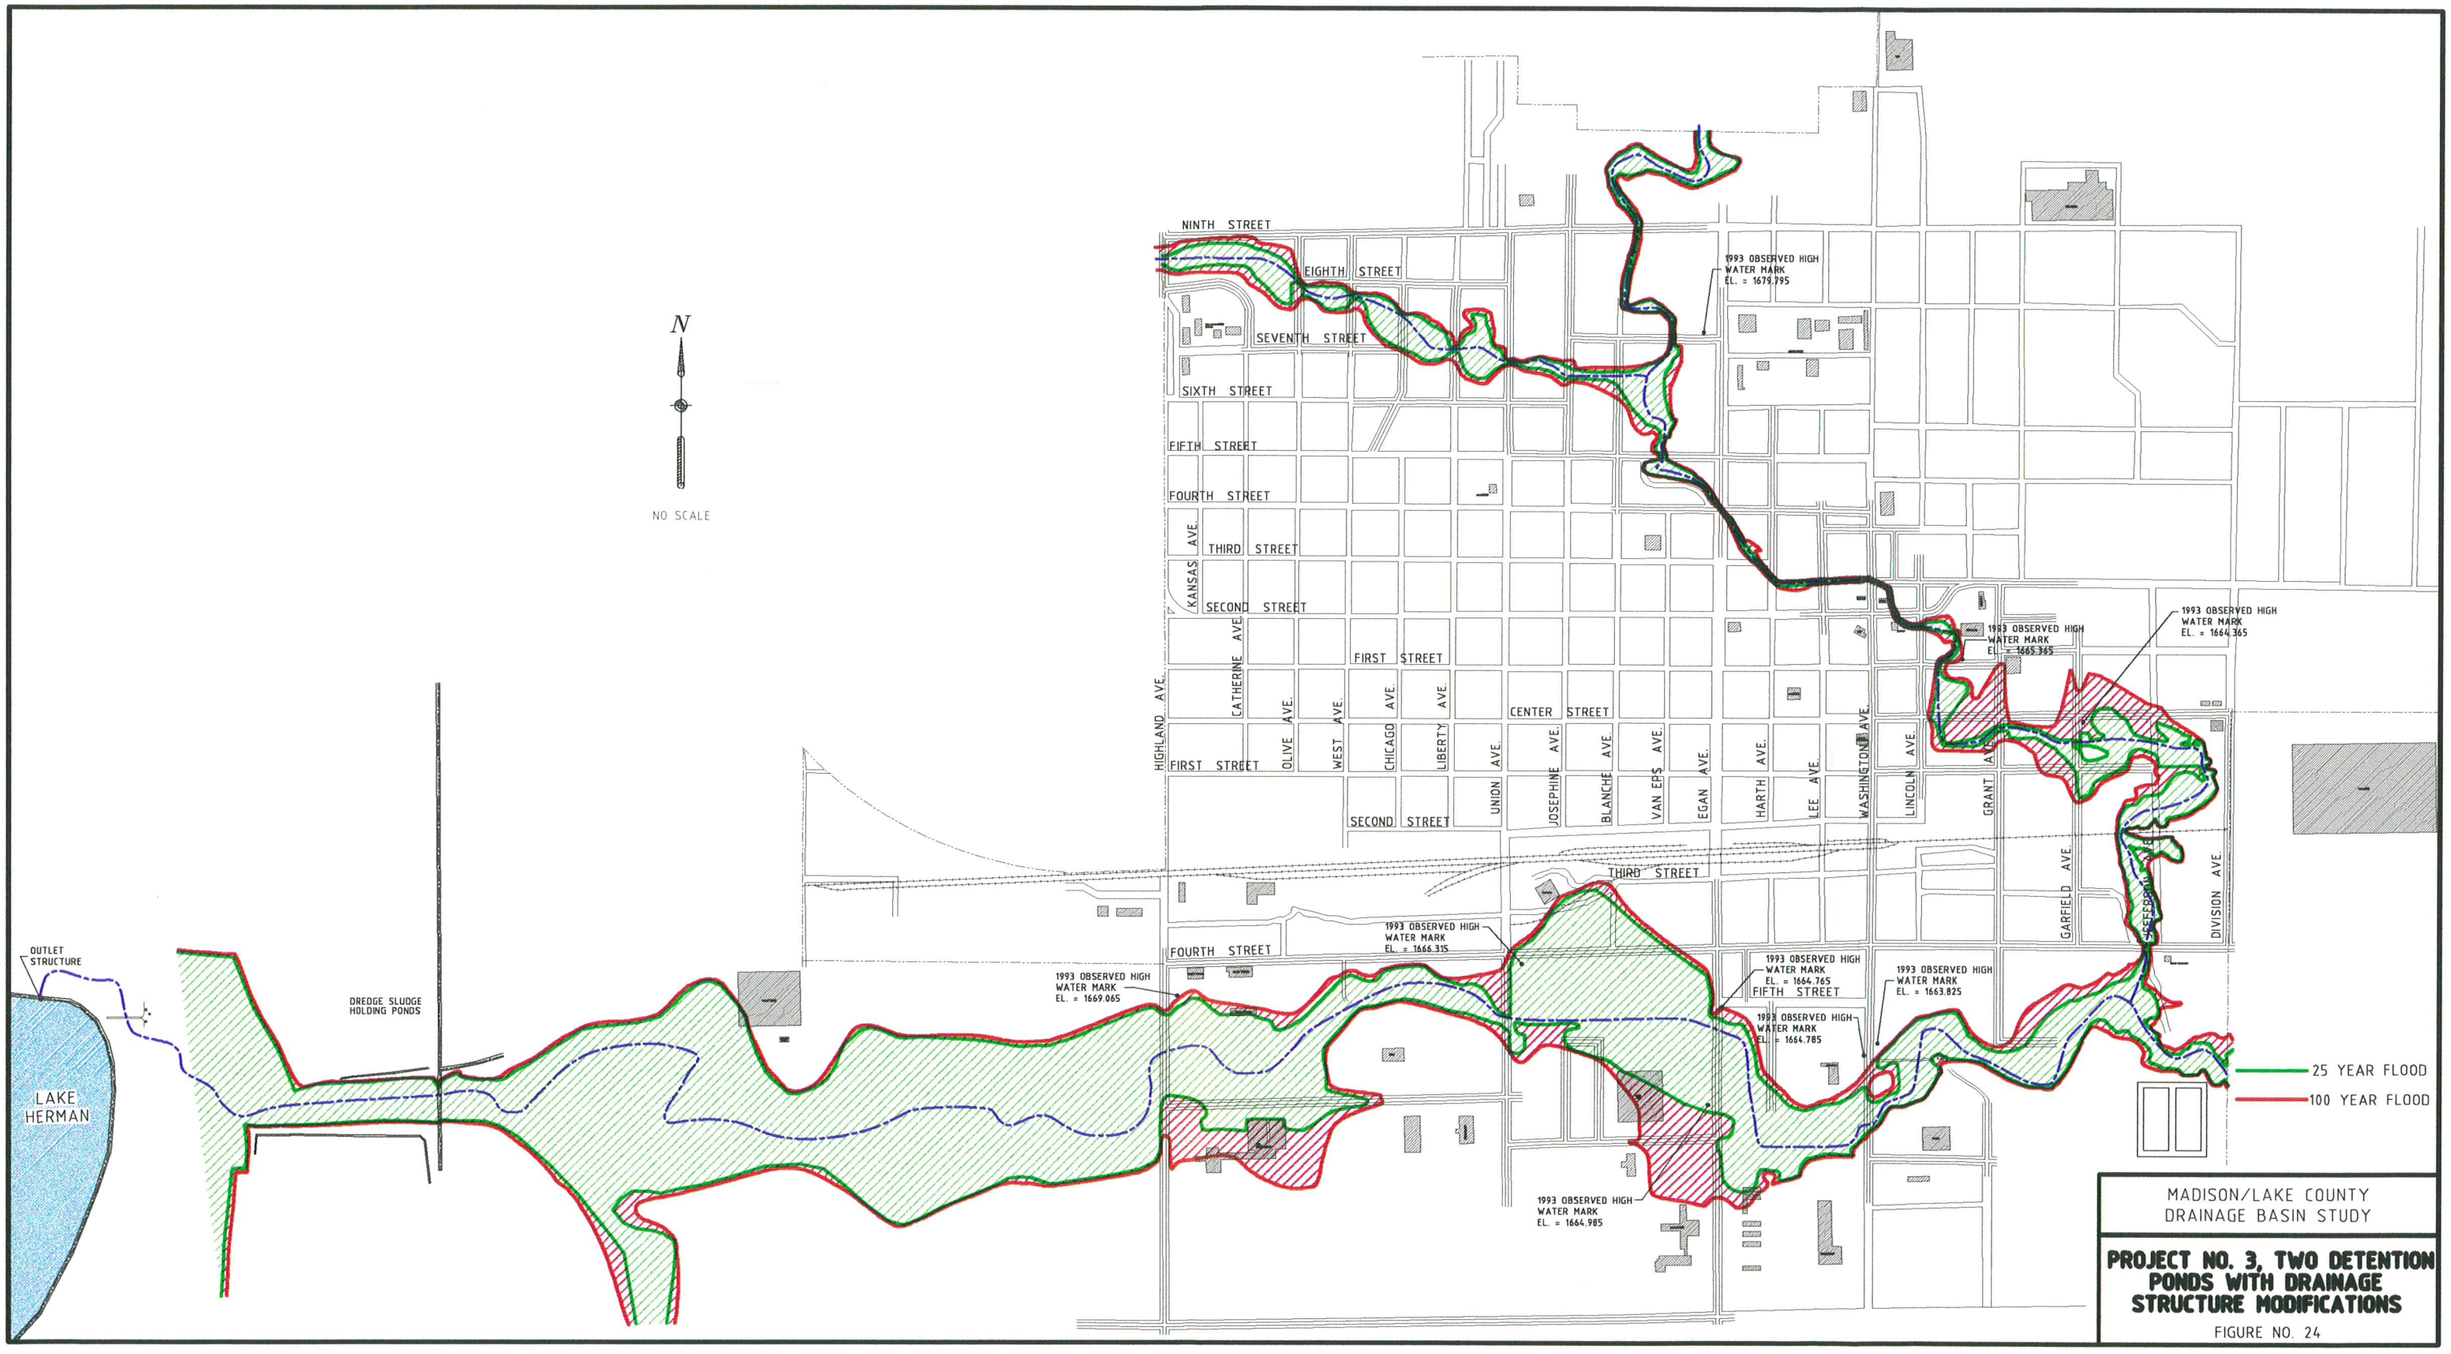

MADISON/LAKE COUNTY
DRAINAGE BASIN STUDY

PROJECT NO. 3, TWO DETENTION PONDS WITH DRAINAGE STRUCTURE MODIFICATIONS

FIGURE NO. 24